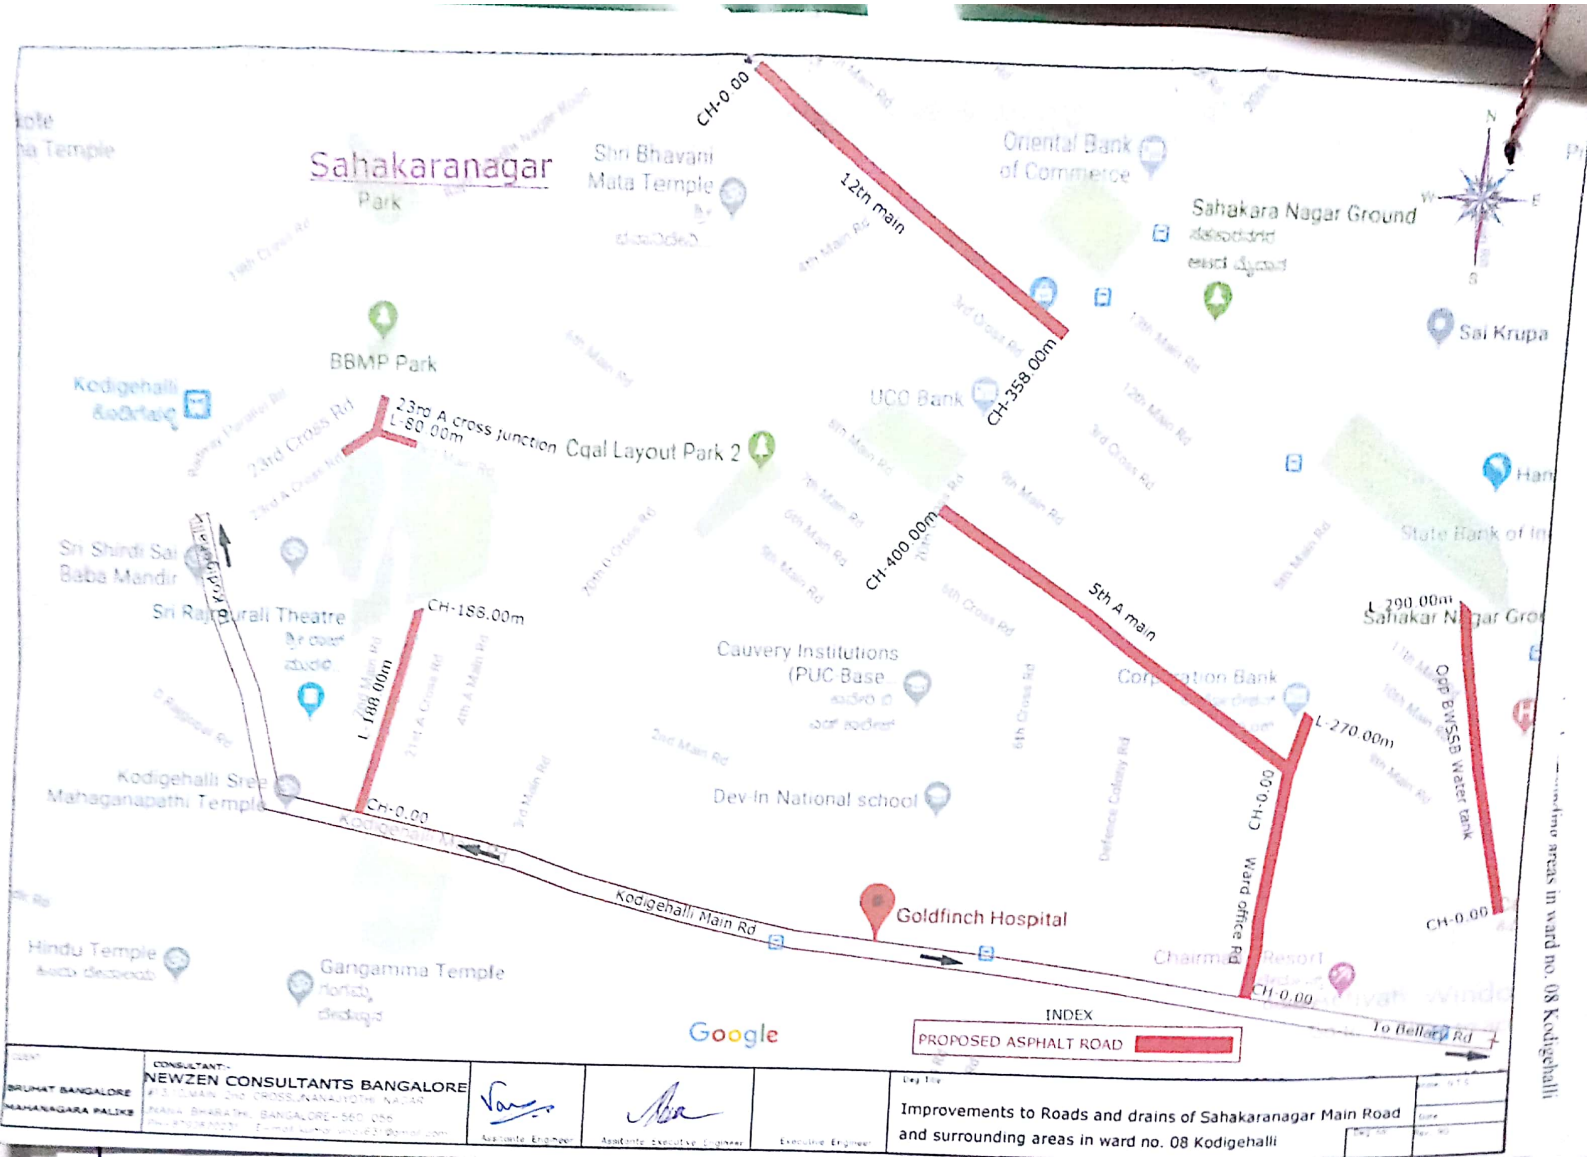

Scanned by CamScanner

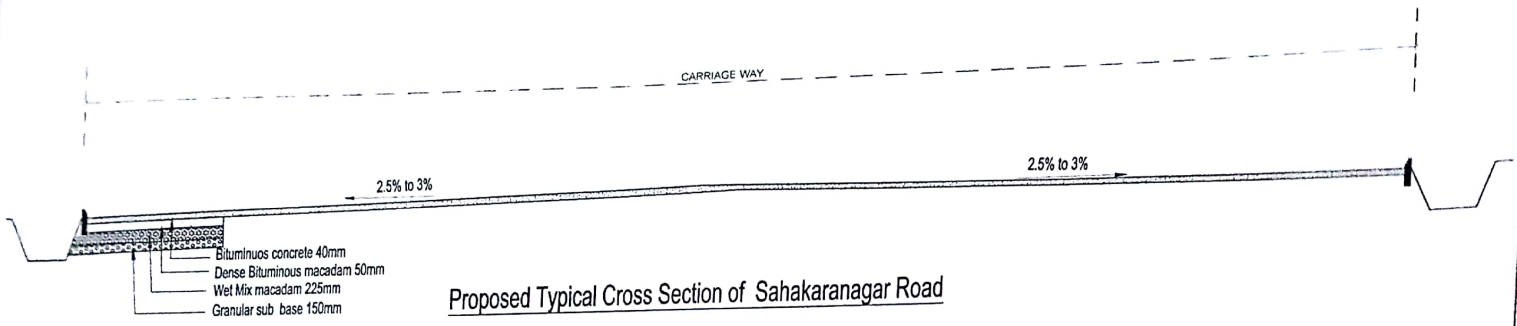

Proposed Typical Cross Section of Sahakaranagar Road

CLIENT: BRUHAT BANGALORE MAHANAGARA PALIKE	PROJECT	Dwg Title: SECTION OF ROAD	Scale; N.T.S
			Date
		Dwg no:	Rev; R0

Scanned by CamScanner